SIDE ENTRY

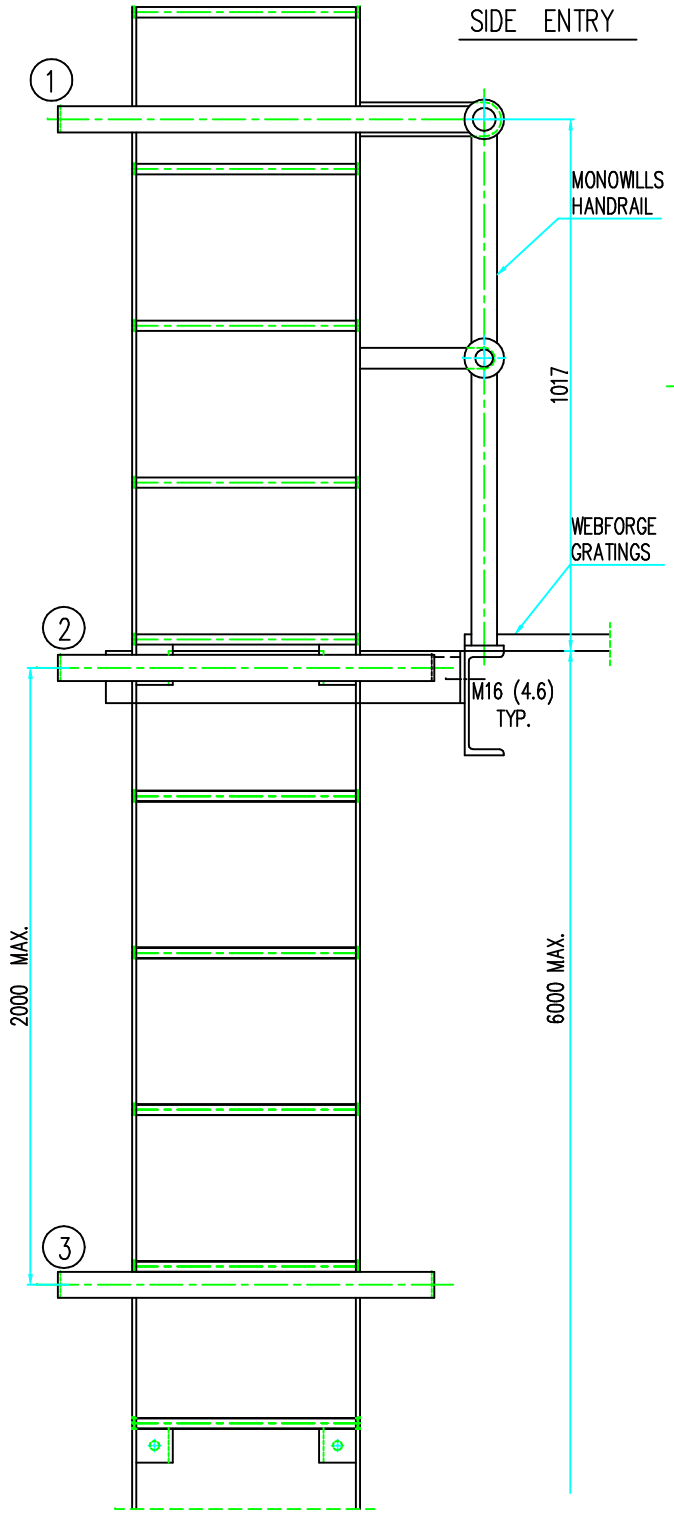


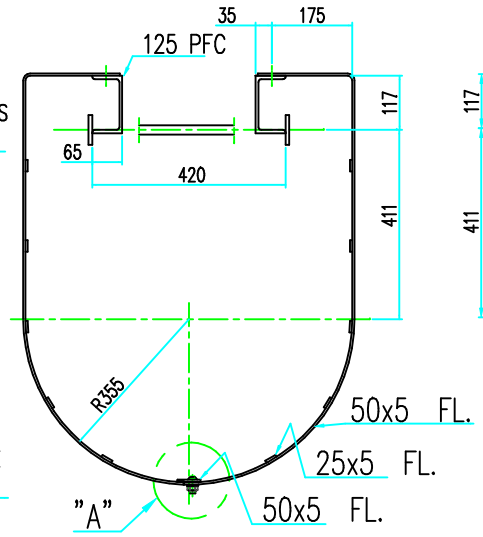


BOTTOM & INTERMEDIATE HOOP (3)
WELD TO UNDERSITE OF RUNG

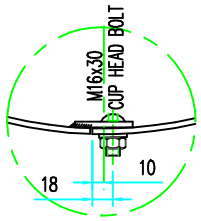


DETAIL "A"

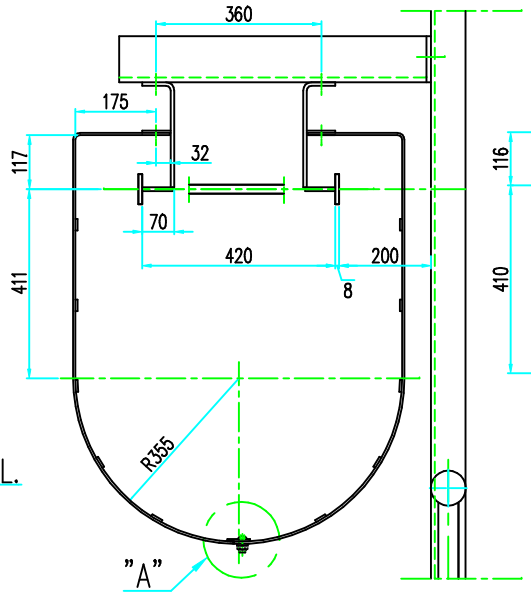


HOOP UNDER LANDING (2)

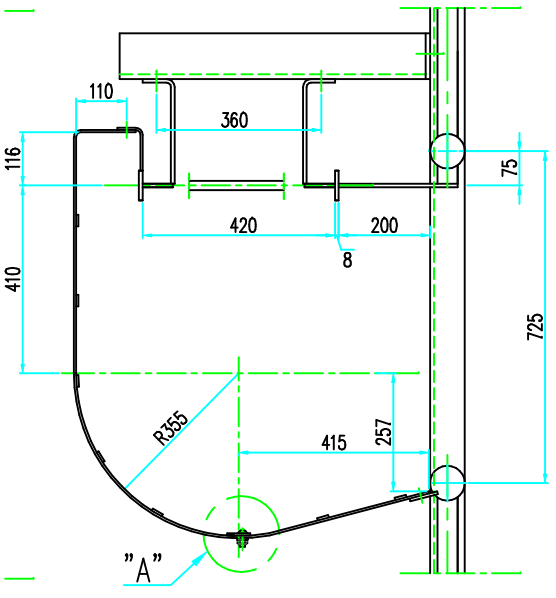


TOP HOOP (1)

| ITEM | QTY | SECTION | LENGTH | HOLES | REMARKS |
|---|---|---|---|---|---|
| | | | | | |


HALLWELD-BENNETT P/L
A.B.N.56 008123037
14 NINTH ST.
WINGFIELD S.A. 5013
PH.(08) 83470800 FAX (08)83470230


Titan
TOTAL ACCESS & SAFETY SYSTEMS
" ACCESS SYSTEMS "

DRN. DRu. 14.05.99
CLIENT
WELD
CONTRACT
VERTICAL LADDER & CAGE ( SIDE ENTRY )
SCALE 1:10; 1:12.5
FINISH
JOB NO.
DRG. NO. HB-LC-02